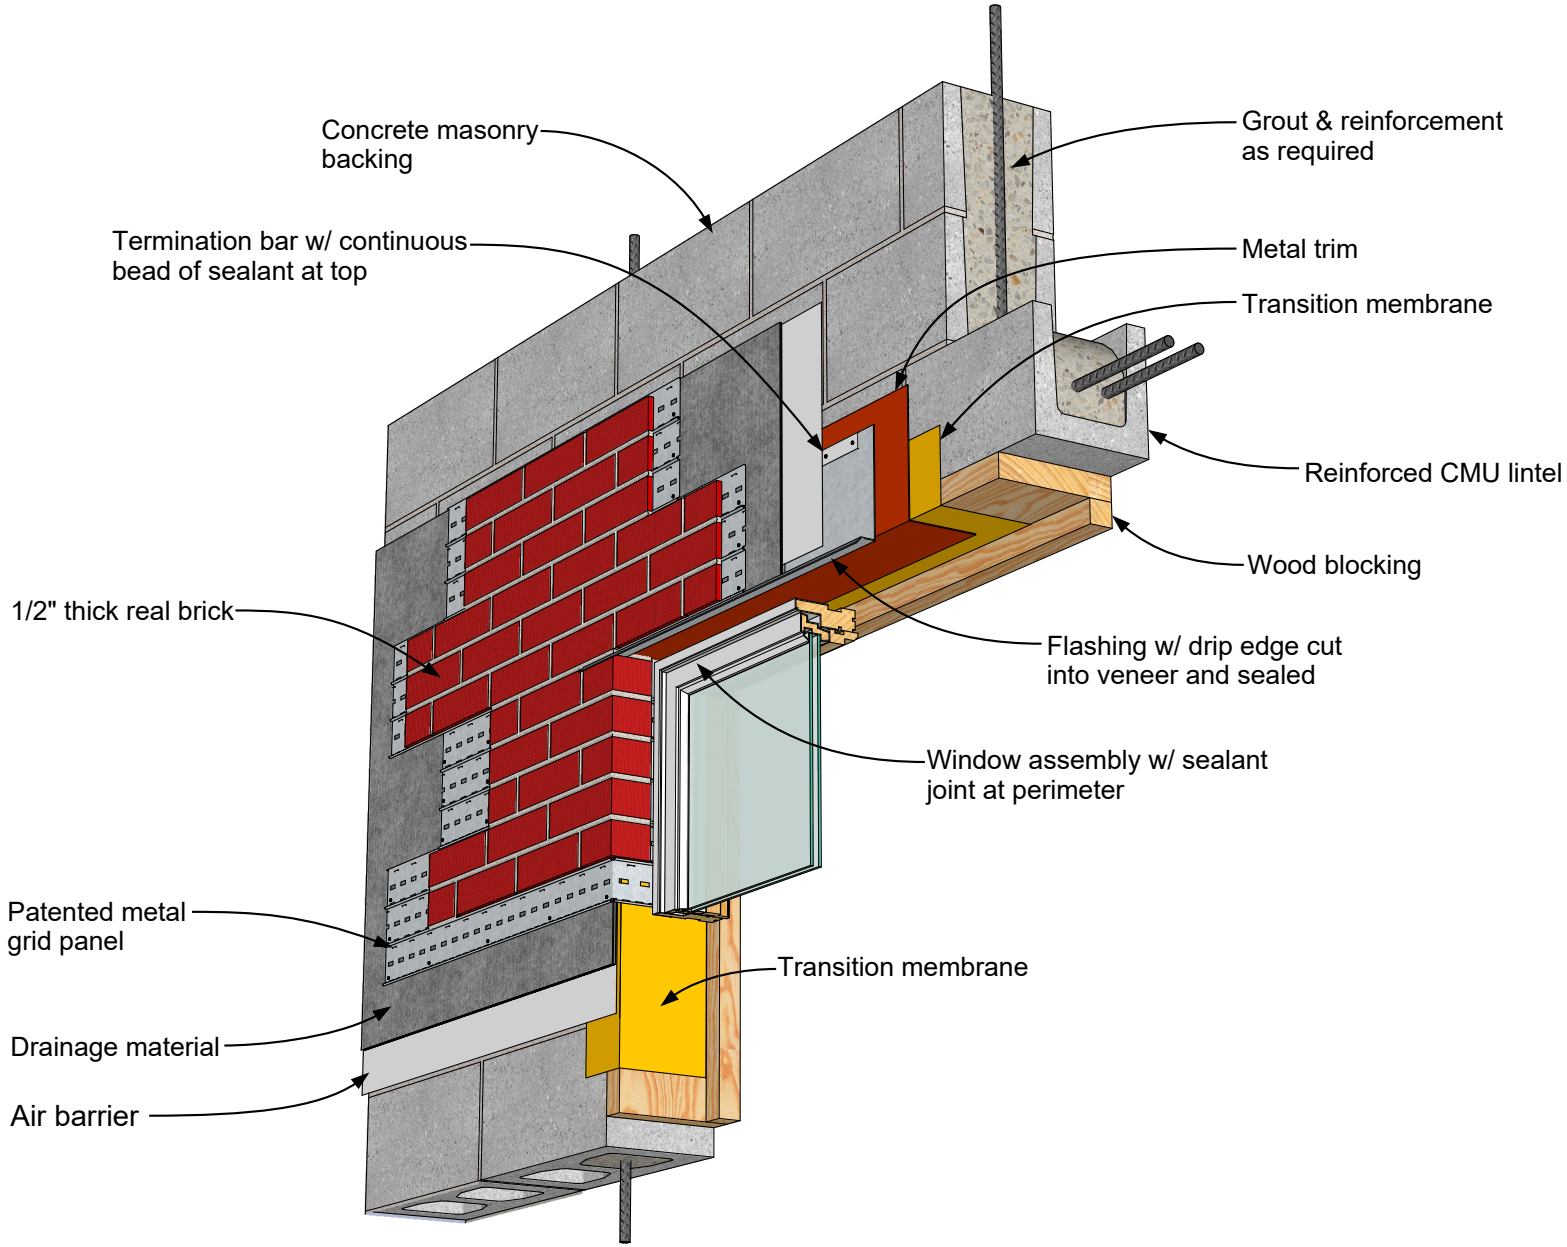

MCS Exterior Wall, CMU Backing | Window Head

Detail 03.01.03 Rev. 02/10/19

© 2019 Brick It