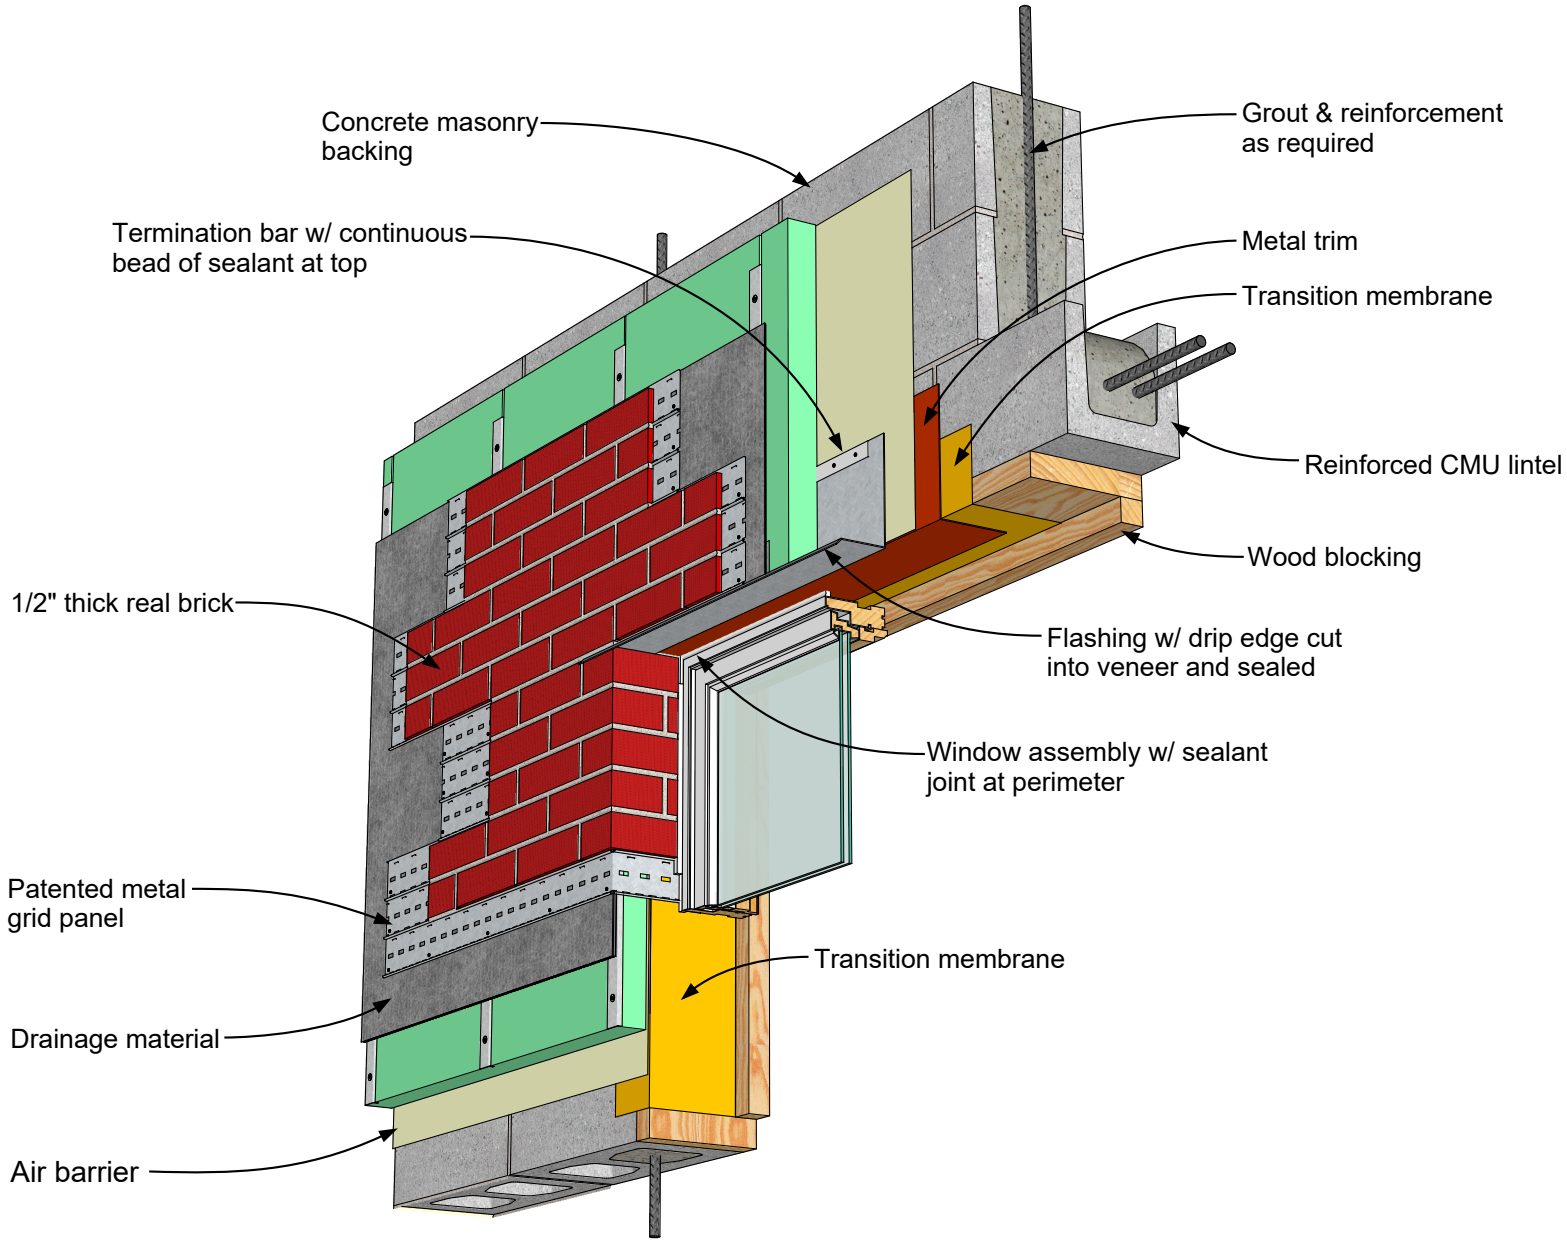

CIS Exterior Wall, CMU Backing | Window Head

Detail 05.01.03 Rev. 12/28/18

© 2019 Brick It