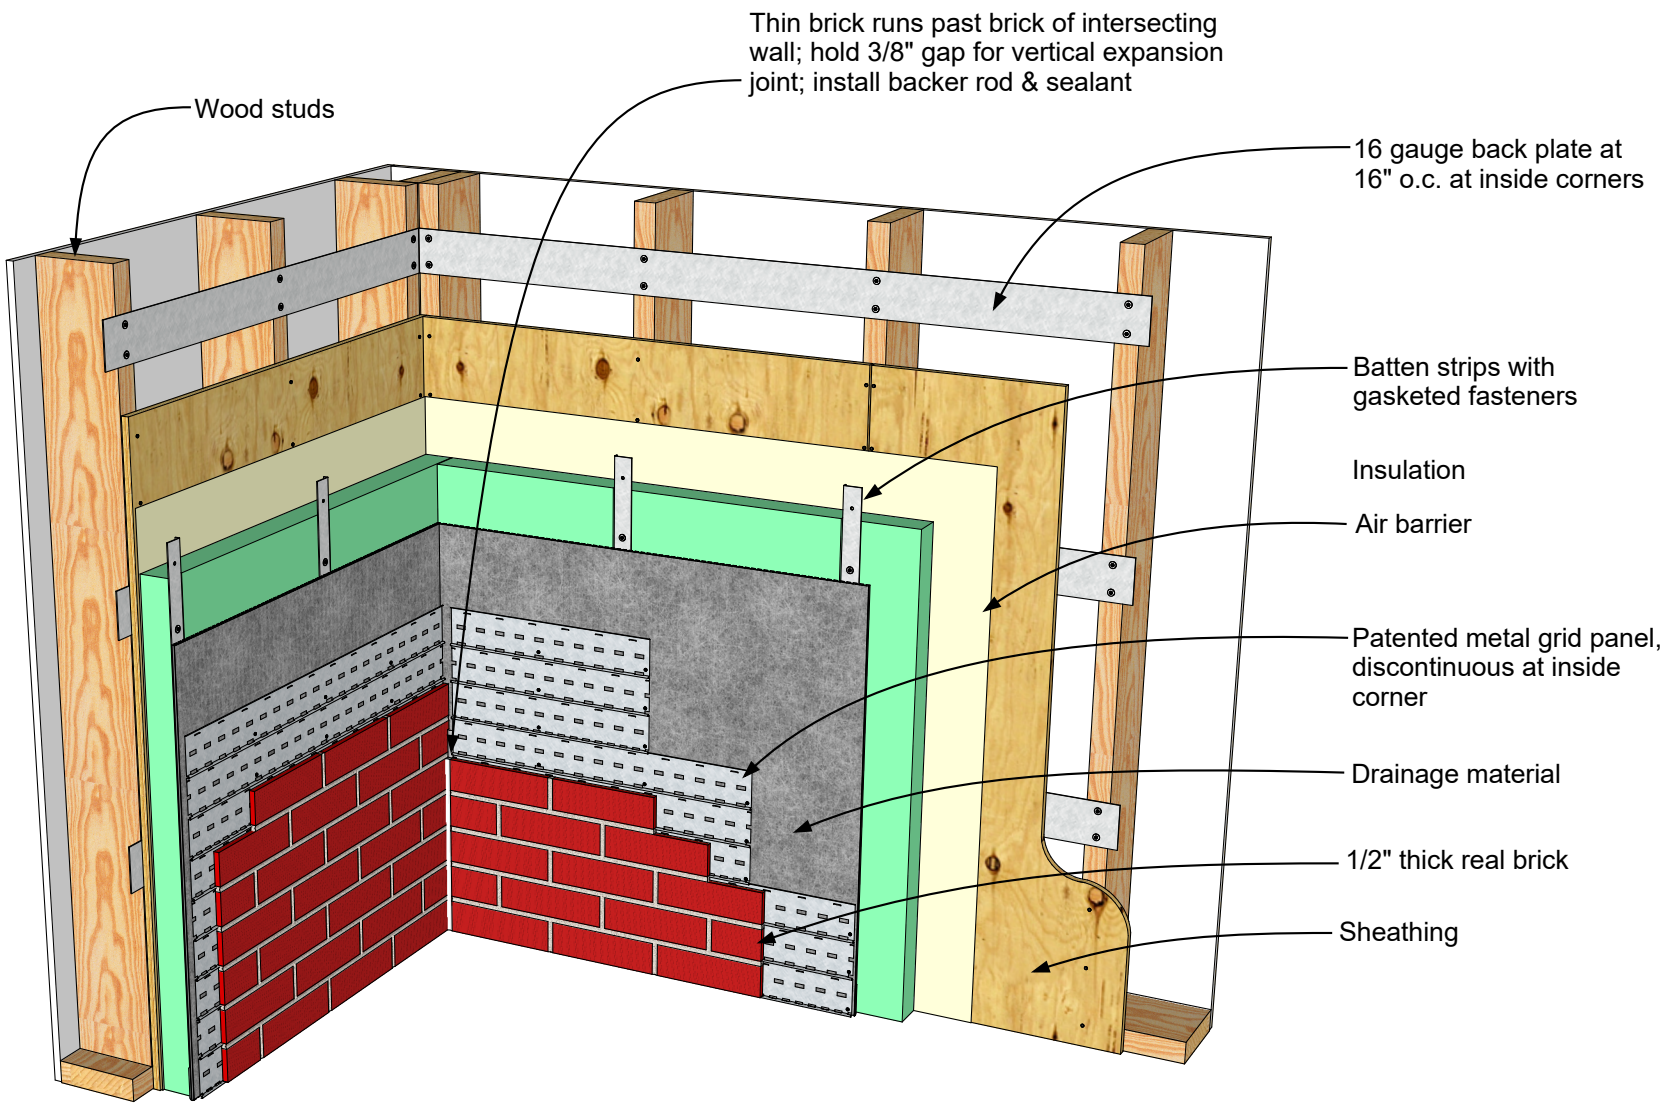

CIS Exterior Wall, Wood Stud Backing | Inside Corner

Detail 05.02.07A Rev. 01/27/19

© 2019 Brick It